

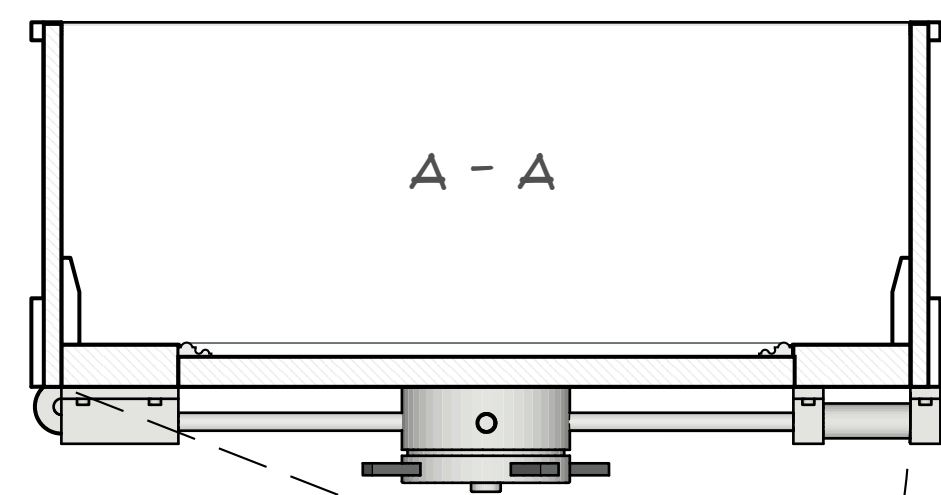
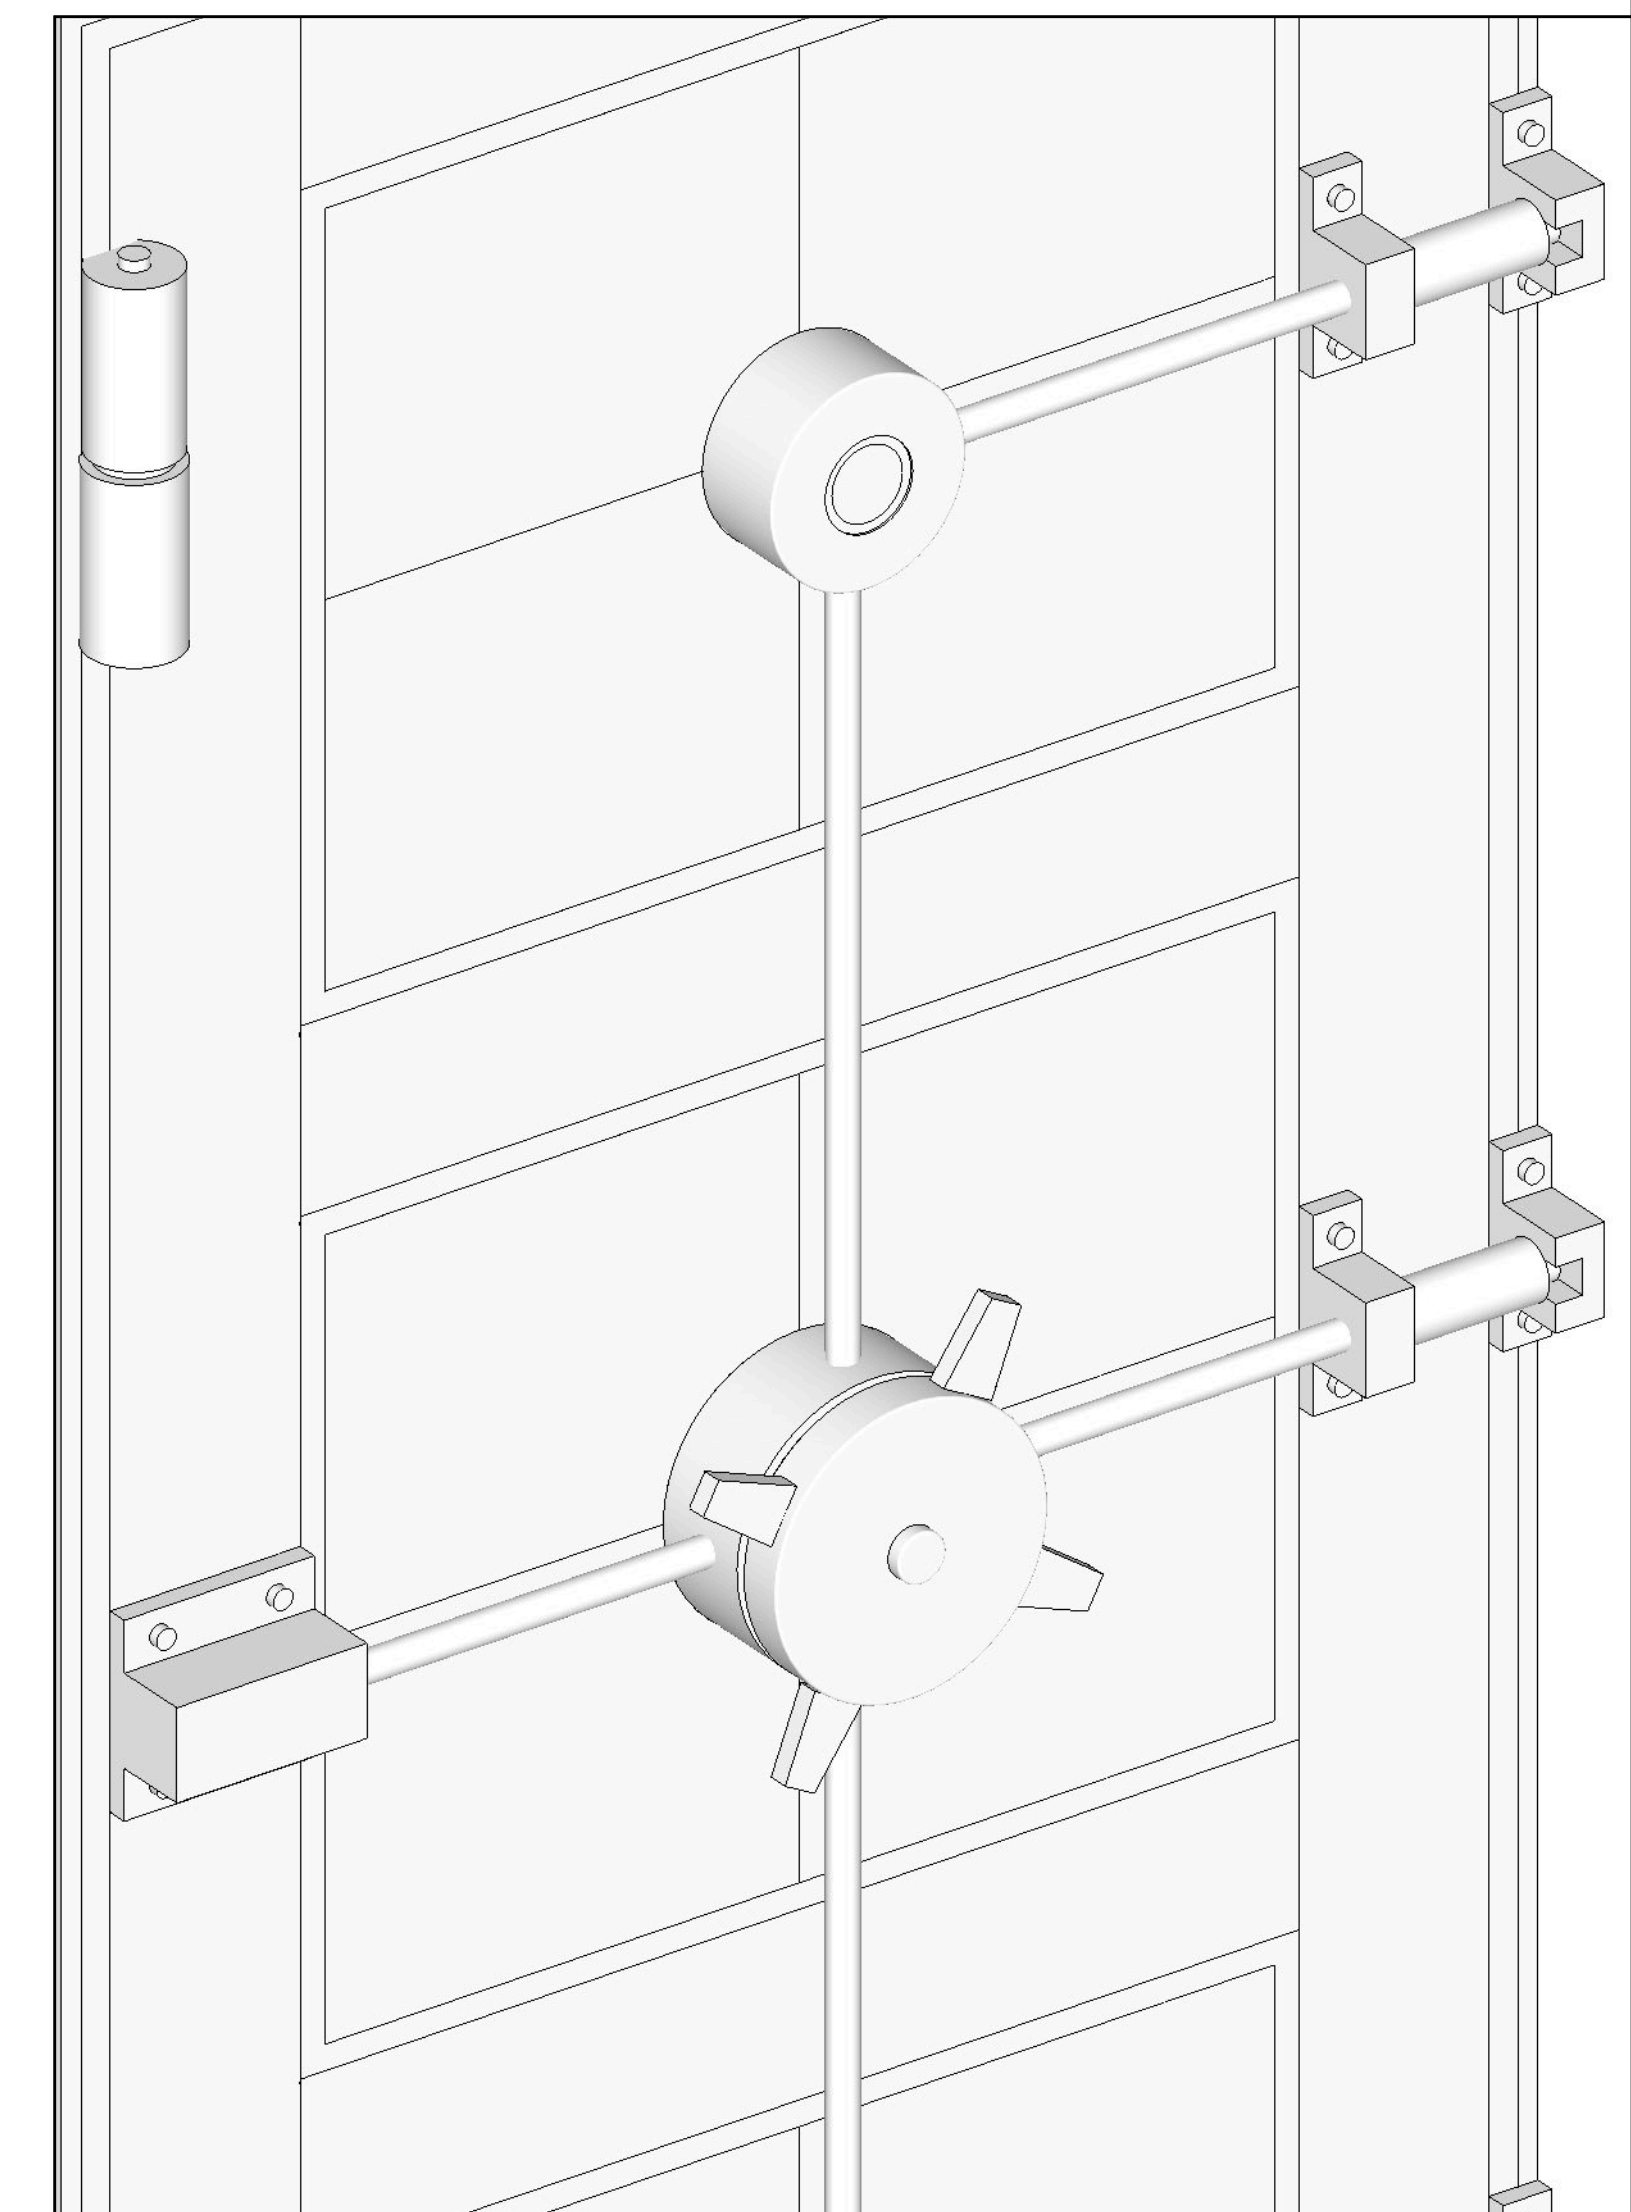
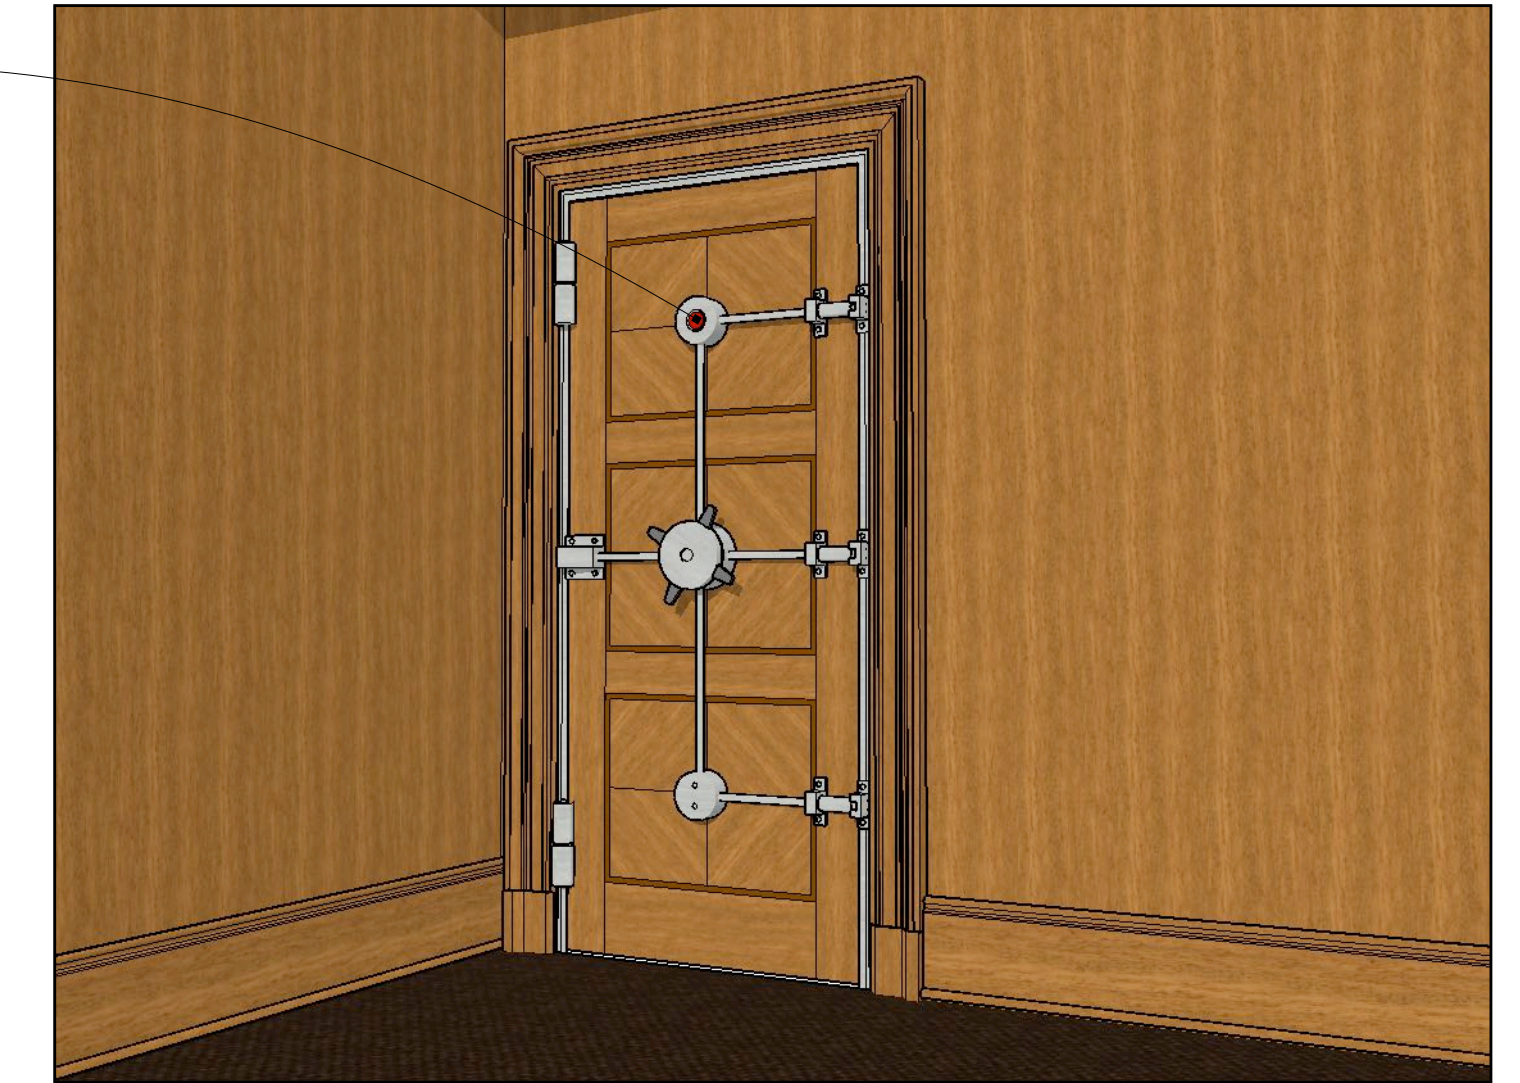
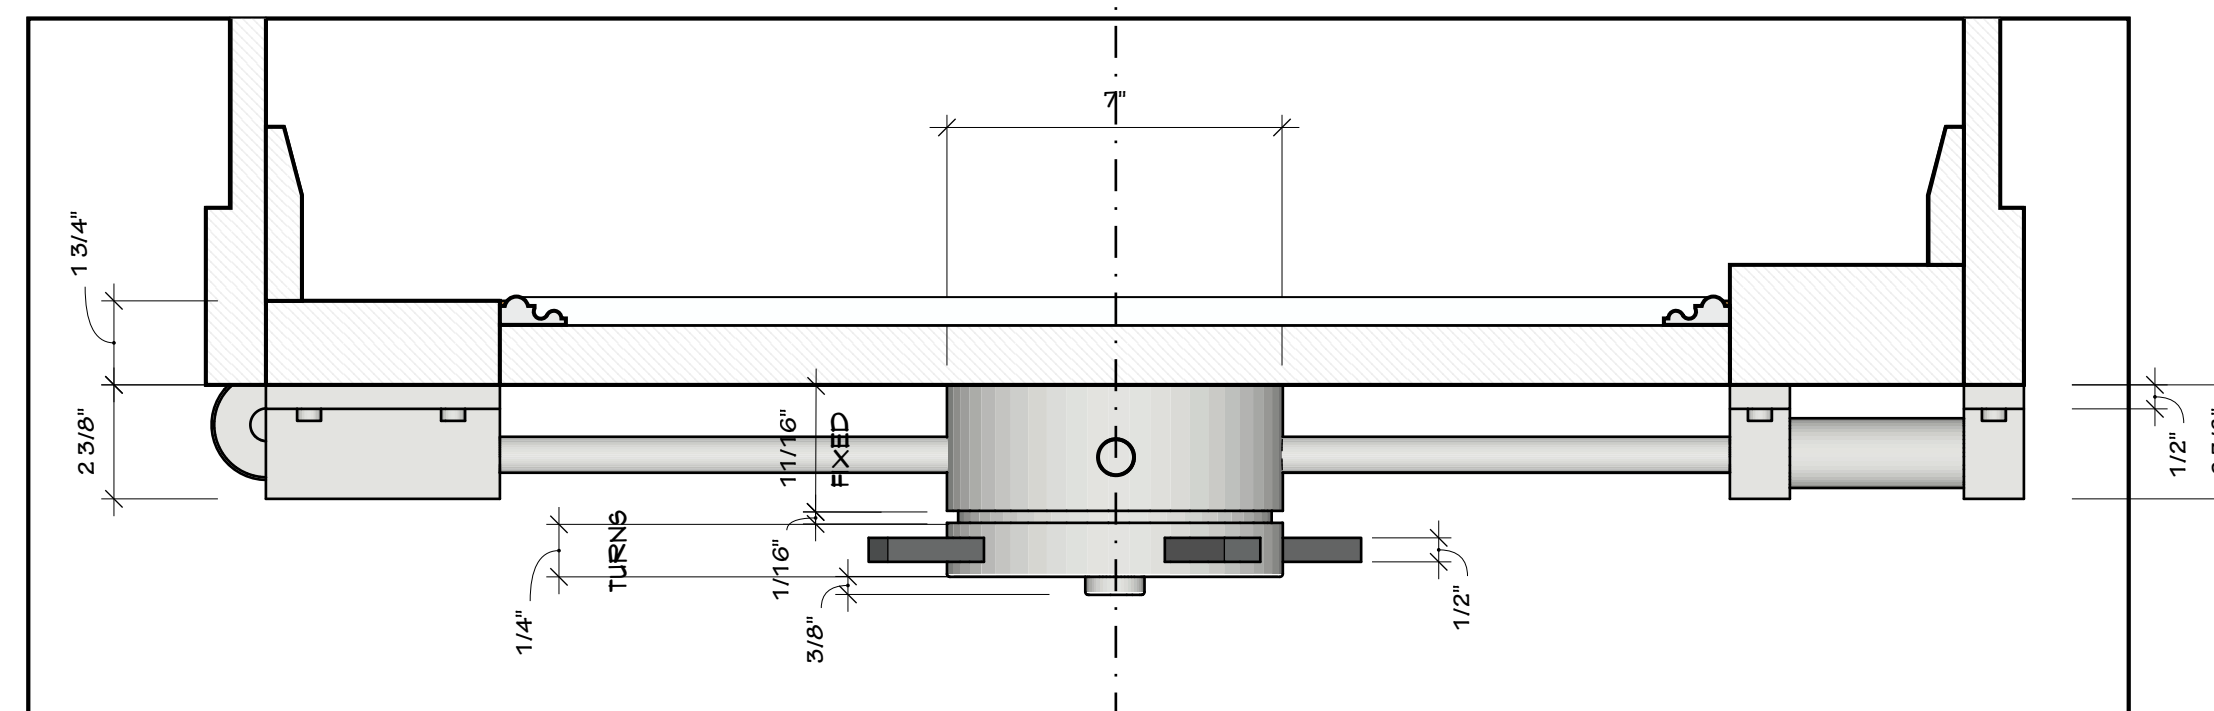
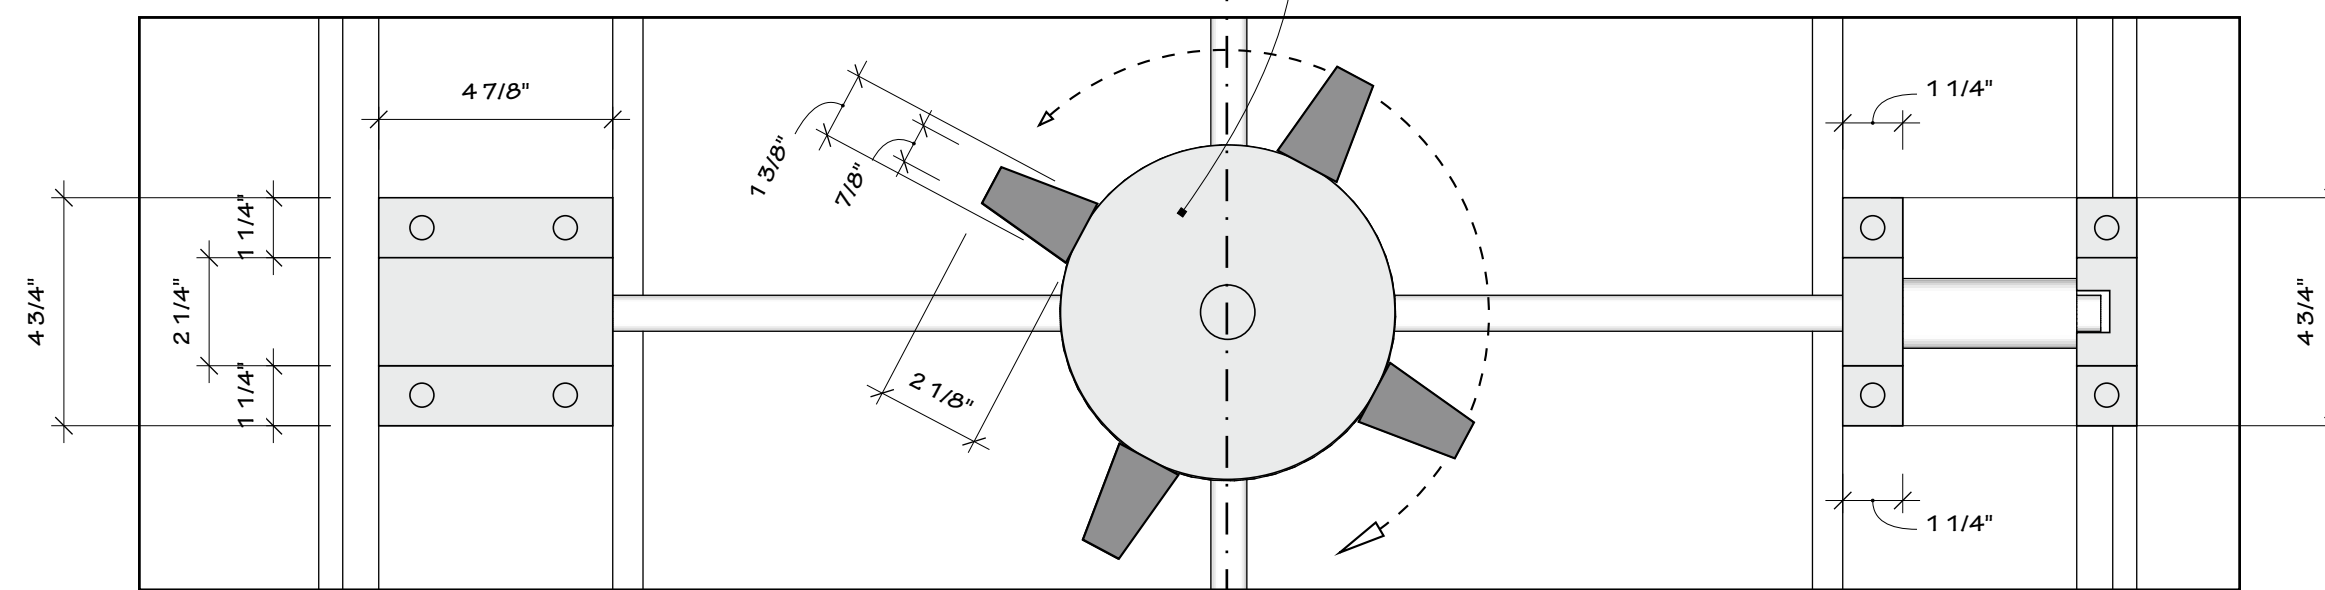


1-1/2" = 1'-0"

SUB JAM, DOOR AND THRESHOLD BY CONSTRUCTION

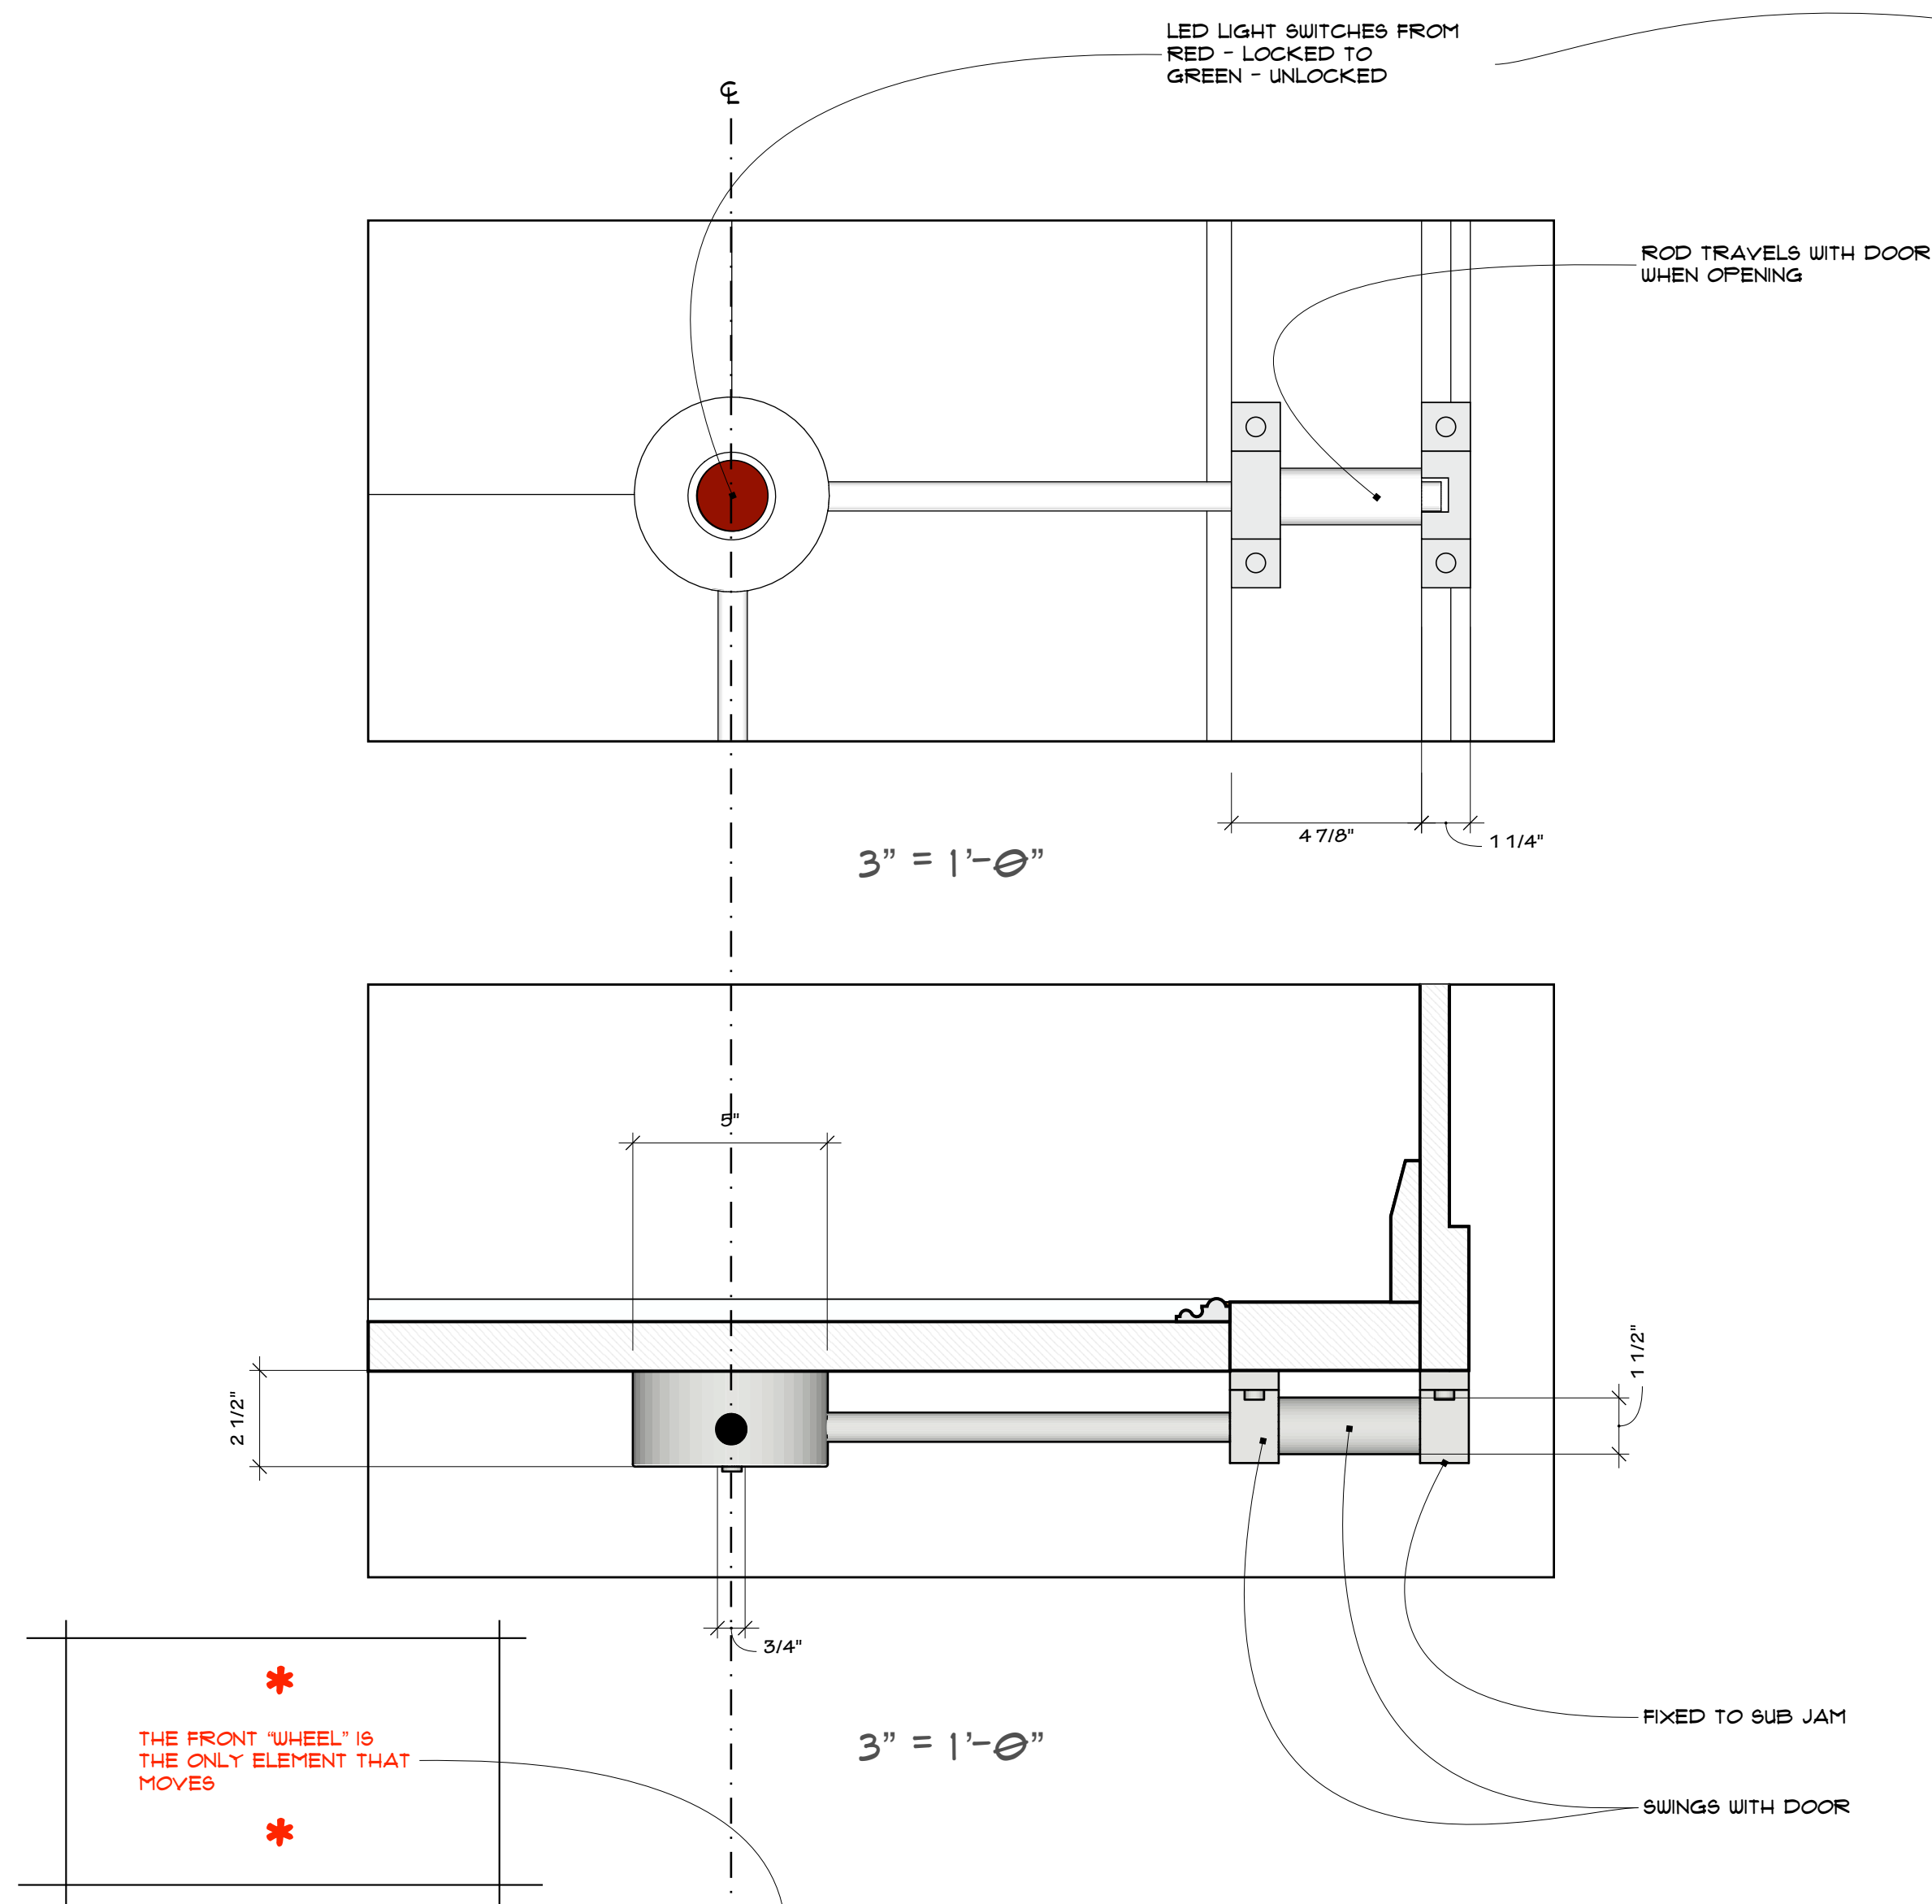


1-1/2" = 1'-0"

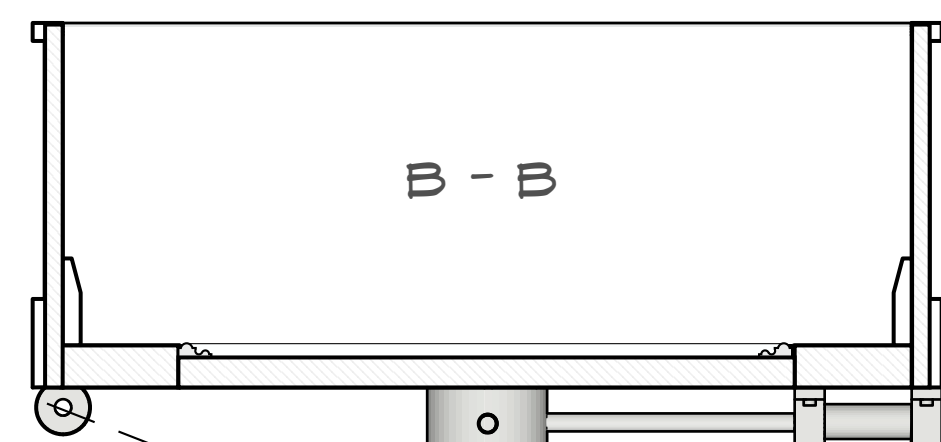

3" = 1'-0"






THE COMPANY you KEEP	PRODUCTION DESIGNER Kevin Bird	
	ART DIRECTOR Felicity Nove	
	CONST COORD Gary Christensen	
SET	INT AMERICAN LOGISTICS RECEPTION AREA	
DRAWING	DOOR LOCK MECHANISM	
LOCATION	CAL ED BUILDING 5TH ST	Set # 103
Date 13/5/22	Scale AS INDIC	Episode PILOT
Art Dept - 5555 Melrose Avenue, Bow Building, 2nd floor Los Angeles CA 90038		

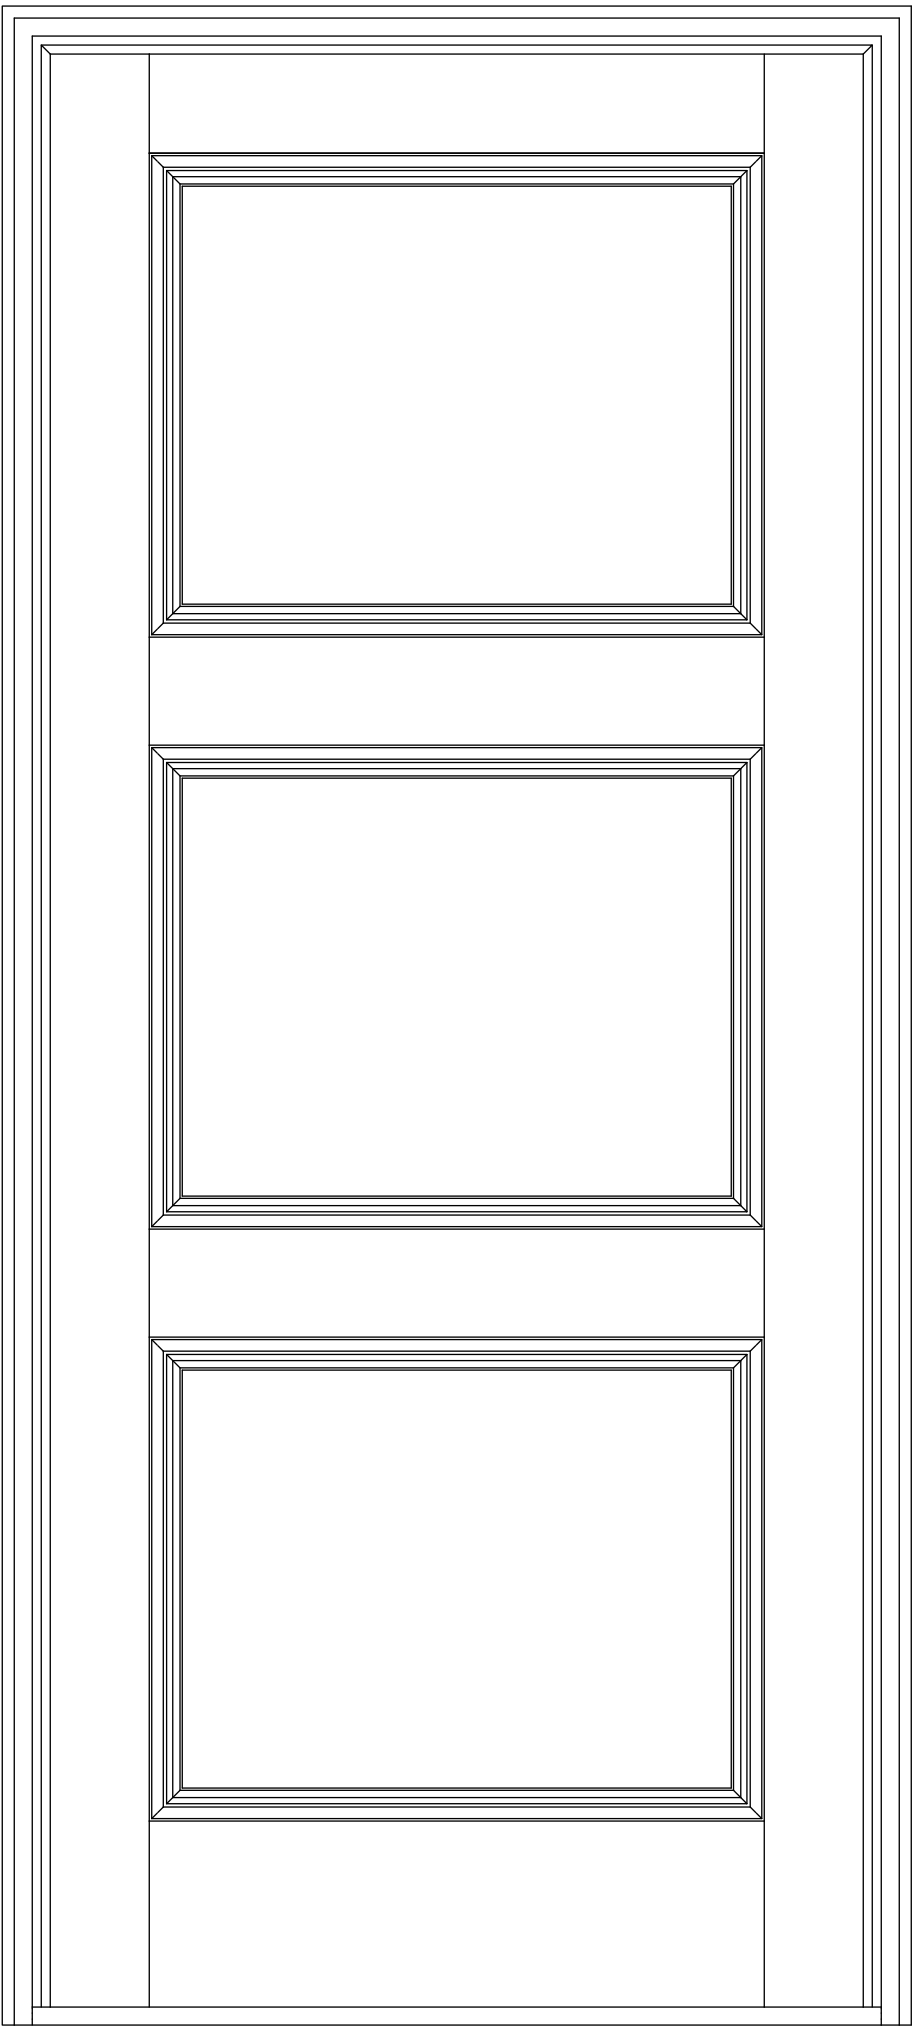

SUB JAM & ALL LOCK  
ELEMENTS FINISHED  
AS STAINLESS STEEL

<div>THE COMPANY</div> <div>YOU KEEP</div> <div></div>	PRODUCTION DESIGNER		Kevin Bird		
	ART DIRECTOR		Felicity Nove		
	CONST COORD		Gary Christensen		
	SET		INT AMERICAN LOGISTICS RECEPTION AREA		
DRAWING		DOOR LOCK MECHANISM			
LOCATION		CAL ED BUILDING 5TH ST		Set #	Drawing #
				103	01
Date	13/5/22	Scale	AS INDIC	Drawn	KMW
		Episode		PILOT	
Art Dept - 5555 Melrose Avenue, Bow Building, 2nd floor Los Angeles CA 90038					



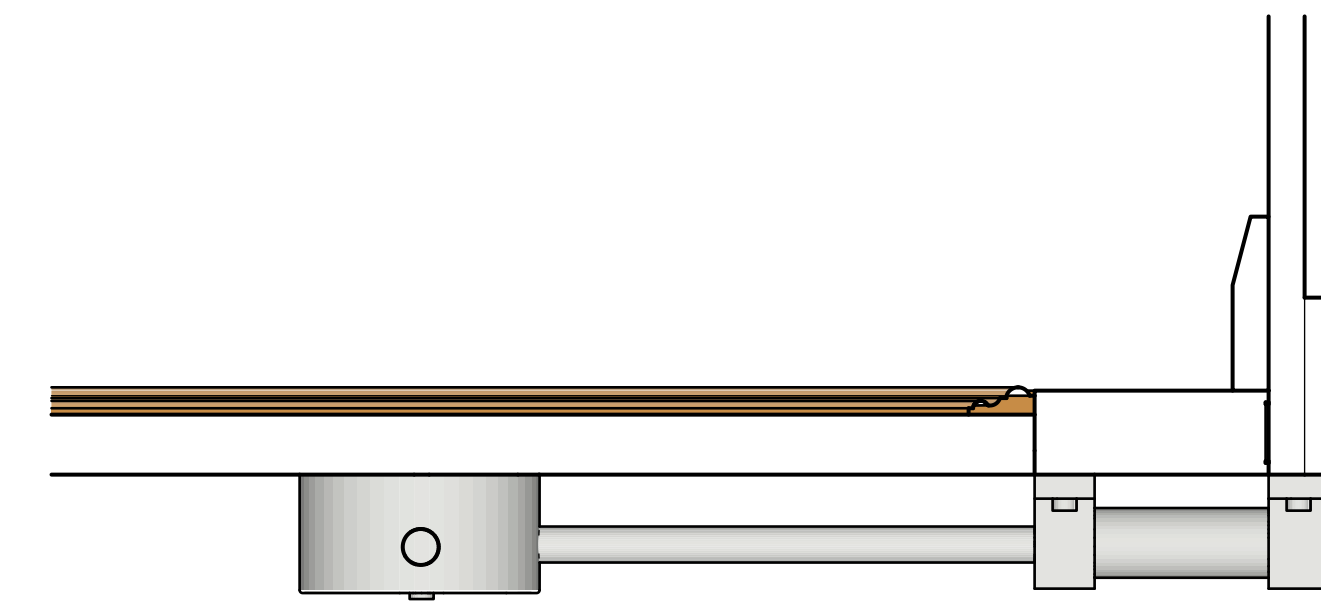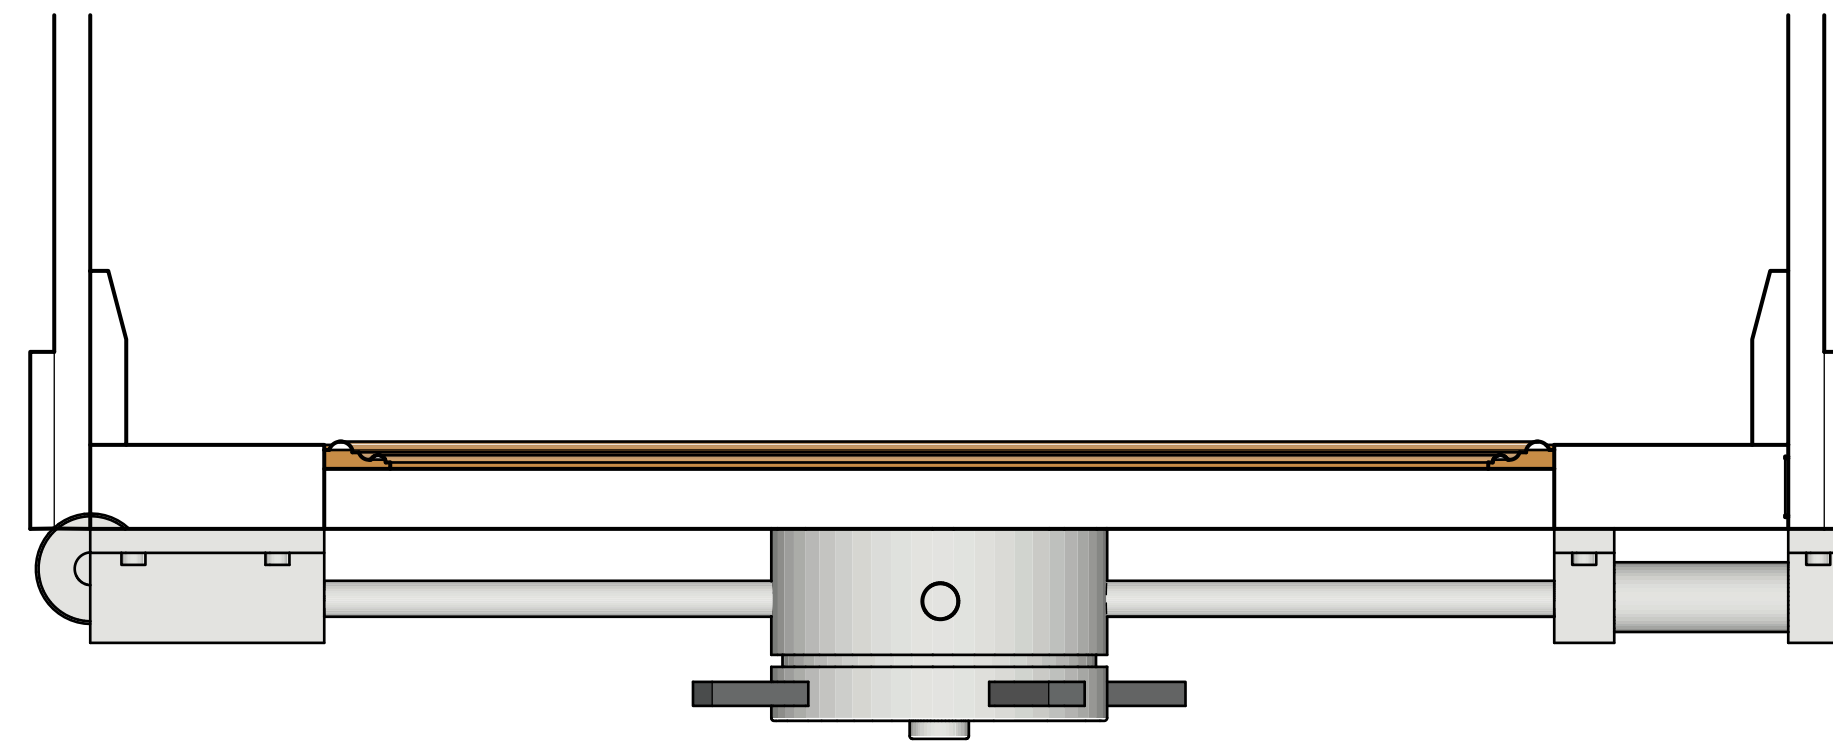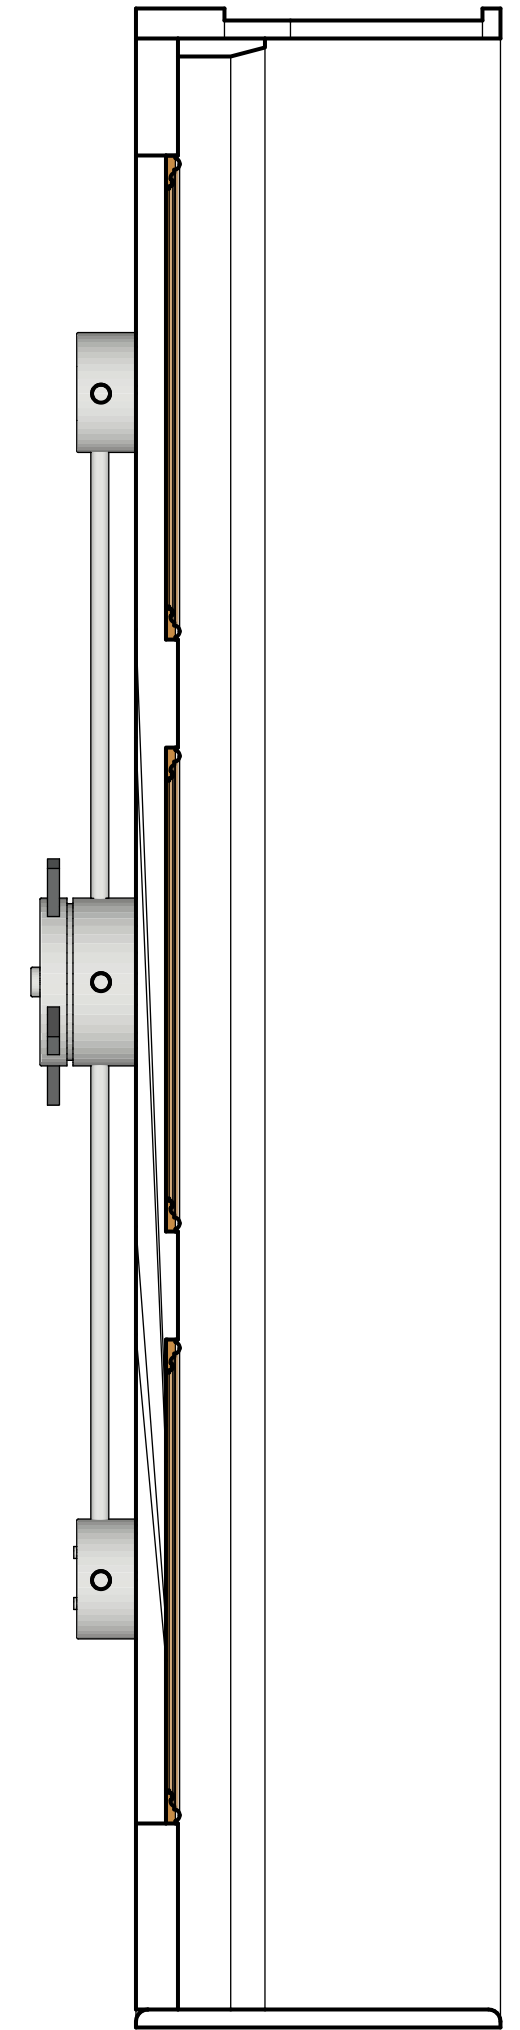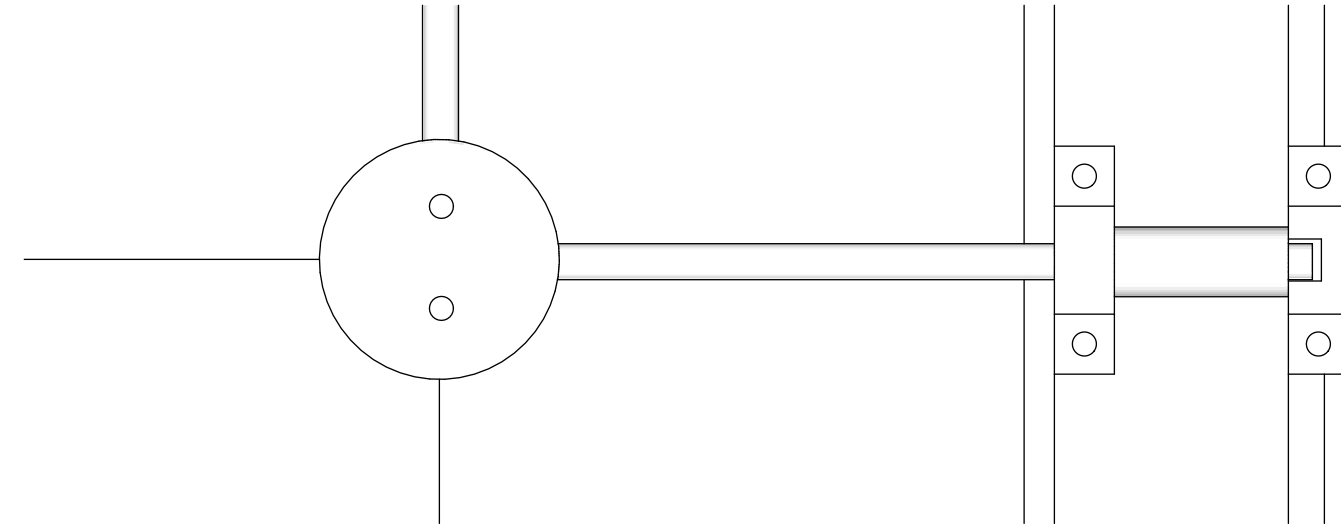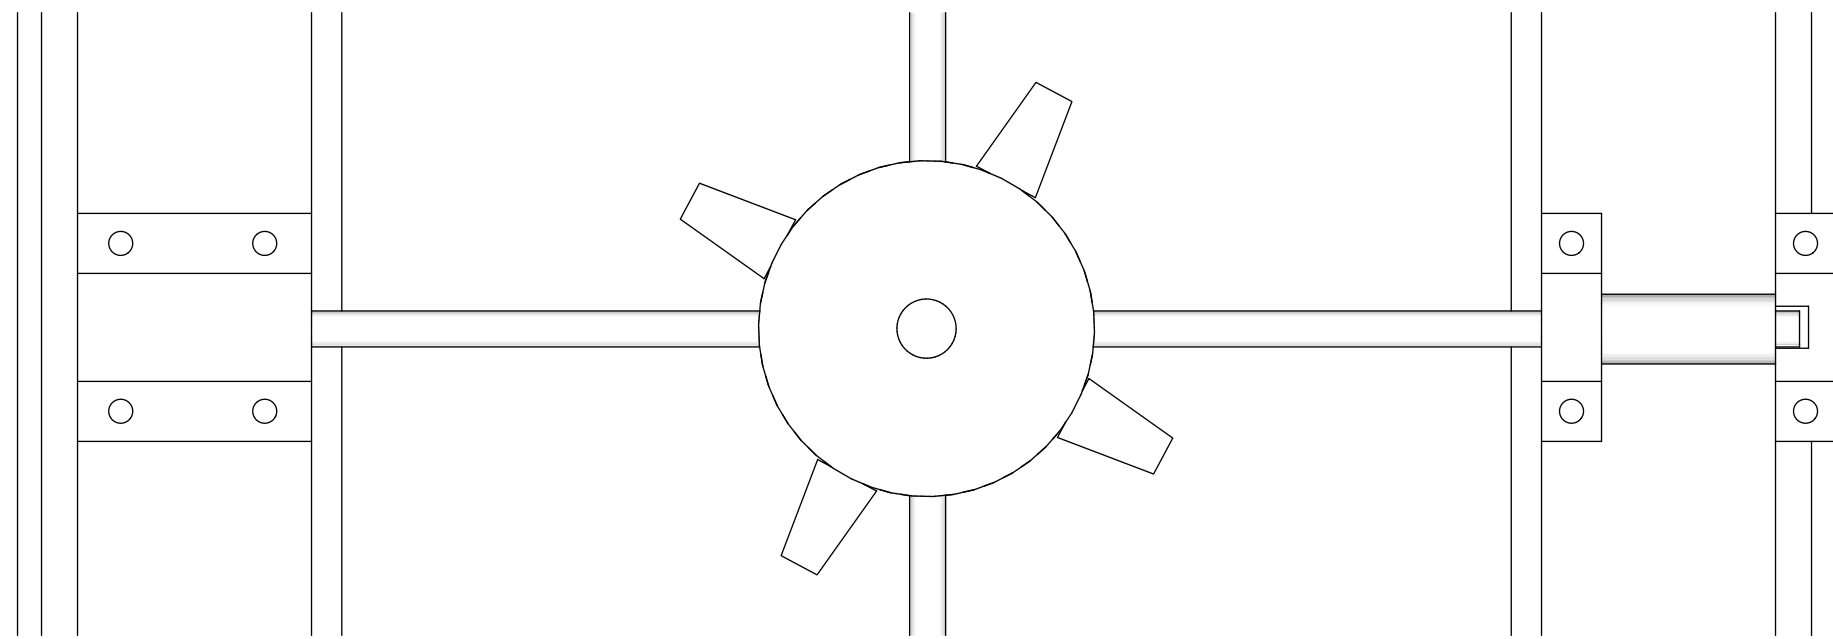

A5 STAINLESS STEEL

THE COMPANY  YOU KEEP	PRODUCTION DESIGNER				Kevin Bird	
	ART DIRECTOR				Felicity Nove	
	CONST COORD				Gary Christensen	
SET	INT AMERICAN LOGISTICS RECEPTION AREA					
DRAWING	DOOR LOCK MECHANISM					
LOCATION	CAL ED BUILDING 5TH ST				Set #	Drawing #
					103	01
Date	13/5/22	Scale	A5 INDIC	Drawn	KMW	Episode
					PILOT	
Art Dept - 5555 Melrose Avenue, Bow Building, 2nd floor Los Angeles CA 90038						